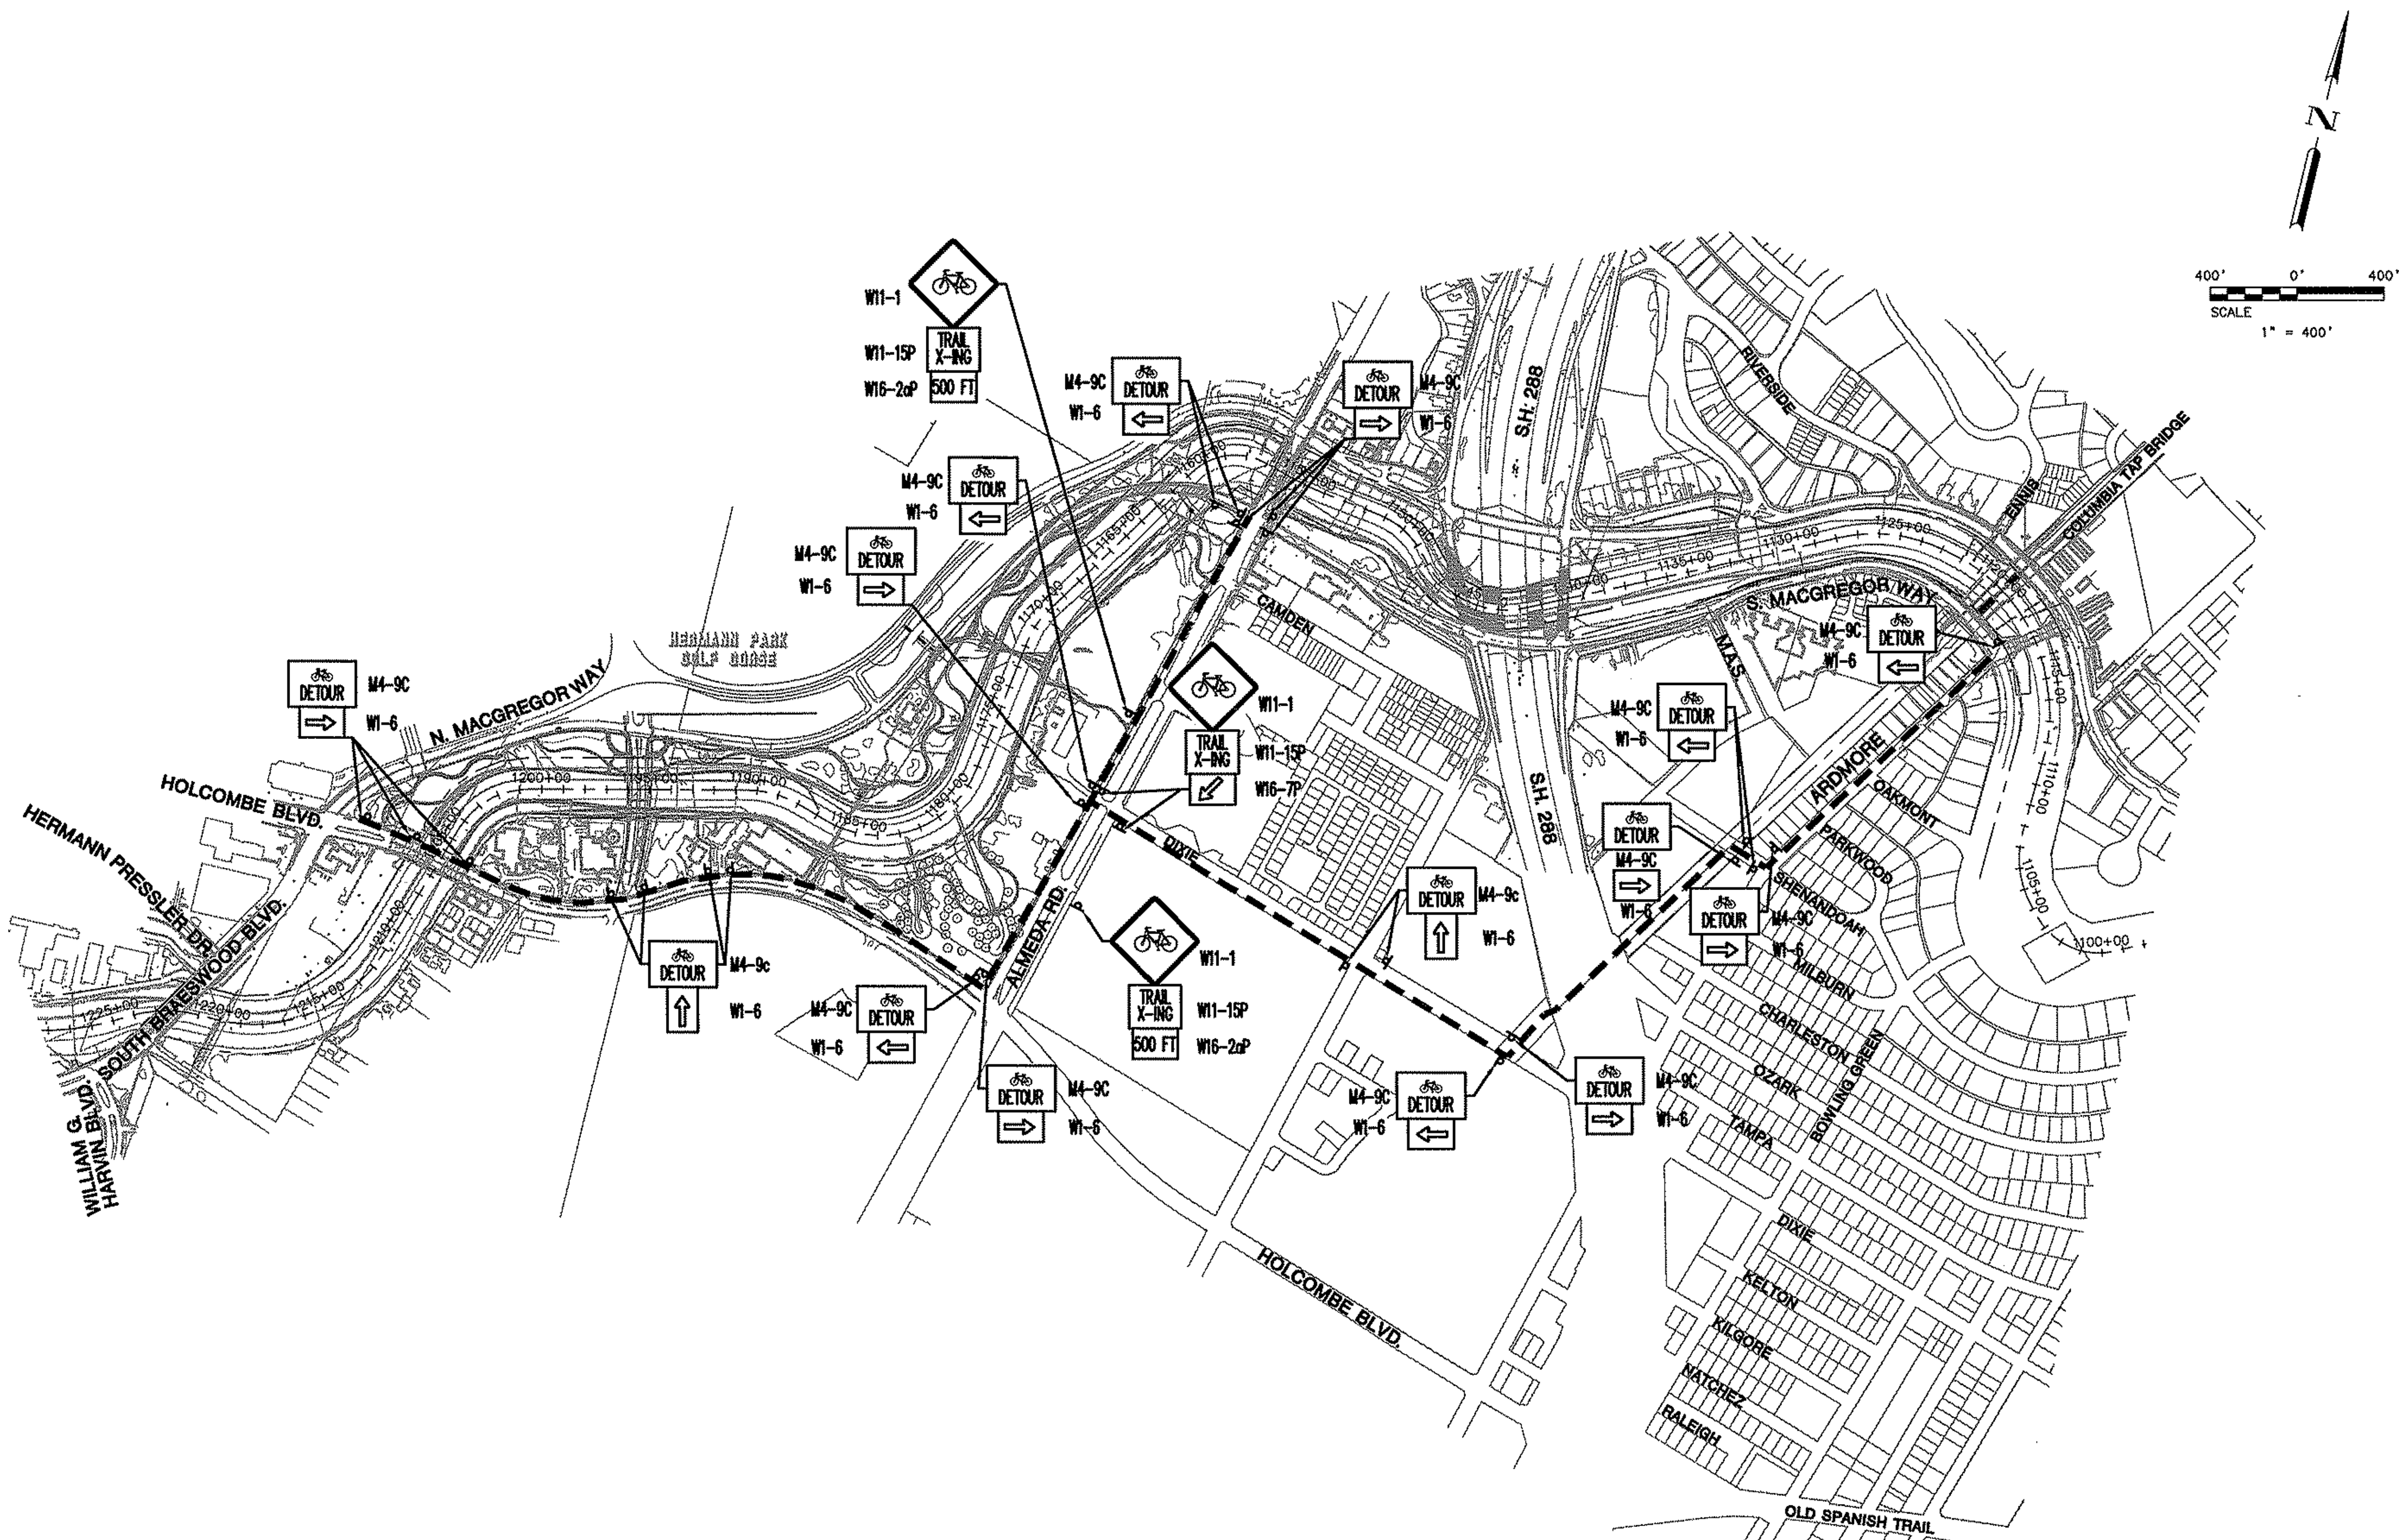

REV#	DESCRIPTION	DATE	APPR

PROJECT ID# D100-00-00-E006

CHANNEL MODIFICATIONS
DISCRETE SEGMENT 105
BRAYS BAYOU, HOLCOMBE TO ARDMORE

OVERALL BIKE DETOUR PLAN
TRAFFIC CONTROL PLAN (TC1 OF 10)

PREPARED:
CHECKED: DGS
APPROVED: CWF

BROWN & GAY ENGINEERS, INC.

Brown & Gay Engineers, Inc.
10777 Westheimer, Suite 400
Houston, TX 77042
Tel: 281-558-8700
Fax: 281-558-9701
— Civil engineers and surveyors —
TBPE REGISTRATION NO. F-1046

BGE JOB NO. HAR21

PROJECT BRAYS

Harris County Flood Control District
9900 Northwest Freeway
Houston, Texas 77092

STATE OF TEXAS
C. WESLEY FRENCH
88197
REGISTERED PROFESSIONAL ENGINEER
7-6-10

DATE: JULY, 2010
SCALE: 1"=400'

SHEET NUMBER
1 OF 10

BROWN & GAY ENGINEERS, INC.
M:\Projects\HAR\HAR21-05105\Const\20100607 TRAFFIC CONTROL\TCP_Overall Plan.dwg Jul 06, 2010-3:34pm whitley

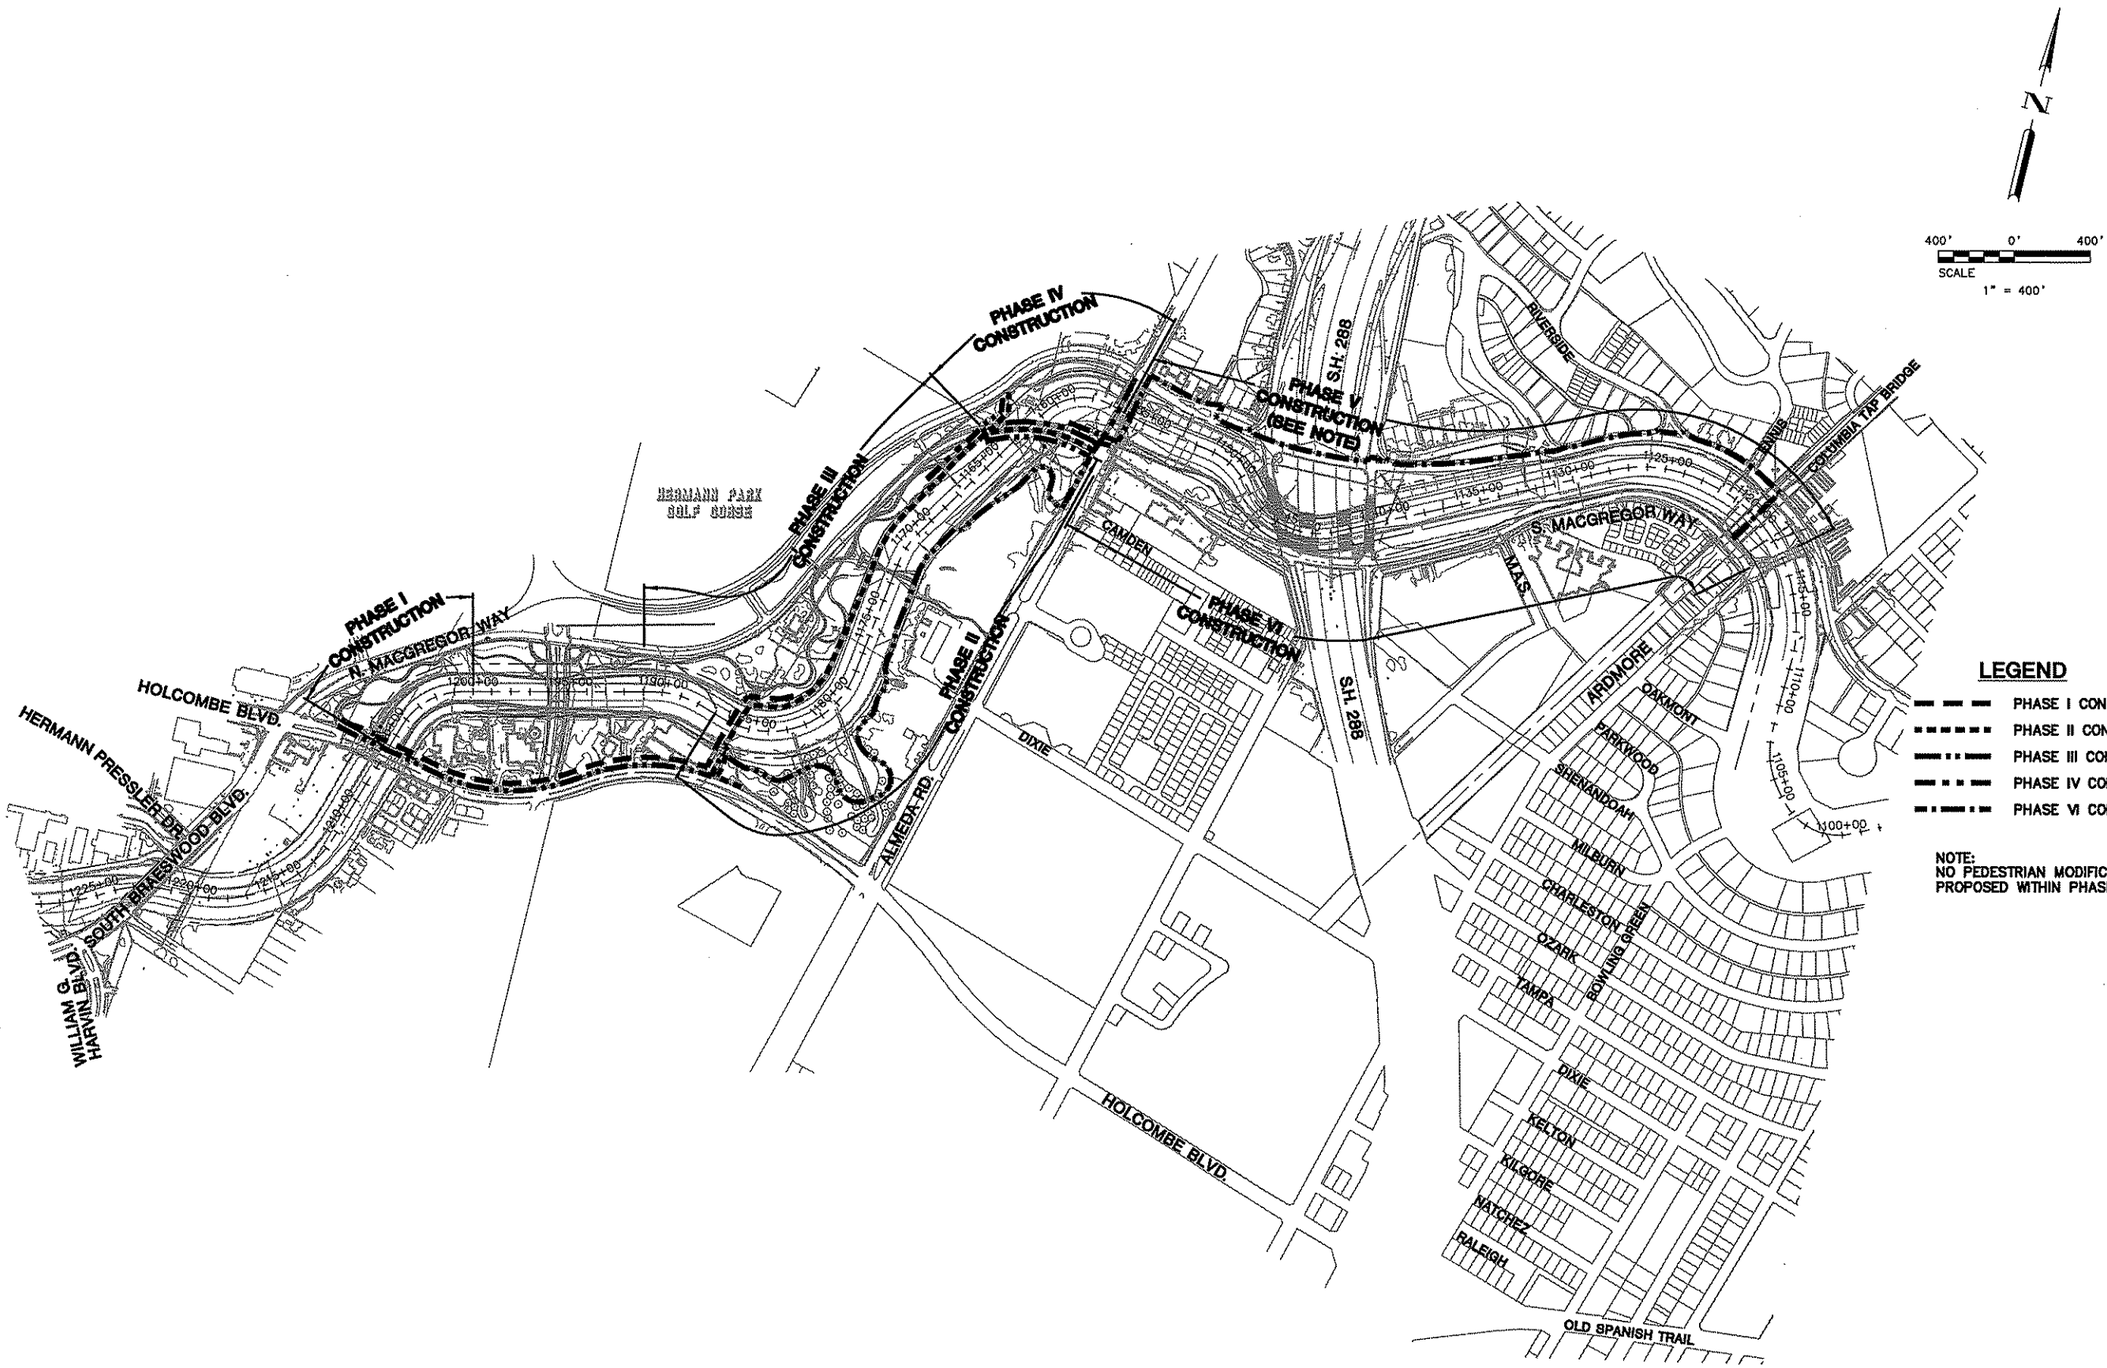

LEGEND

- PHASE I CONSTRUCTION
- PHASE II CONSTRUCTION
- PHASE III CONSTRUCTION
- PHASE IV CONSTRUCTION
- PHASE VI CONSTRUCTION

NOTE:
NO PEDESTRIAN MODIFICATIONS PROPOSED WITHIN PHASE V.

REV#	DESCRIPTION	DATE	APPR

PROJECT ID# D100-00-00-E006

CHANNEL MODIFICATIONS
DISCRETE SEGMENT 105
BRAYS BAYOU, HOLCOMBE TO ARDMORE

OVERALL PEDESTRIAN DETOUR
TRAFFIC CONTROL PLAN (TC2 OF 10)

PREPARED:
CHECKED: DGS
APPROVED: CWF

BROWN & GAY ENGINEERS, INC.

Brown & Gay Engineers, Inc.
10777 Westheimer, Suite 400
Houston, TX 77042
Tel: 281-558-8700
Fax: 281-558-9701
— Civil engineers and surveyors —
TBPE REGISTRATION NO. F-1048

BGE JOB NO. HAR21

PROJECT BRAYS

Harris County Flood Control District
9900 Northwest Freeway
Houston, Texas 77092

DATE: JULY, 2010
SCALE: 1"=400'

STATE OF TEXAS
C. WESLEY FRENCH
68197
REGISTERED PROFESSIONAL ENGINEER

7-9-10

SHEET NUMBER
2 OF 10

BROWN & GAY ENGINEERS, INC.
M:\Projects\HAR\HAR21-DS105\Const\20100607 TRAFFIC CONTROL\TCP_Overall Ped Plan.dwg Jul 09, 2010-3:56pm whitley